SPECIFIC NOTES (APPLY TO DRAWING E100 WHERE INDICATED):

1. THIS AREA IS EXISTING TO REMAIN.
2. DEMOLITION IN THIS AREA PROVIDED UNDER SEPARATE CONTRACT.
3. LIGHTING FIXTURES AND ASSOCIATED WIRING TO BE REMOVED IN THIS AREA.

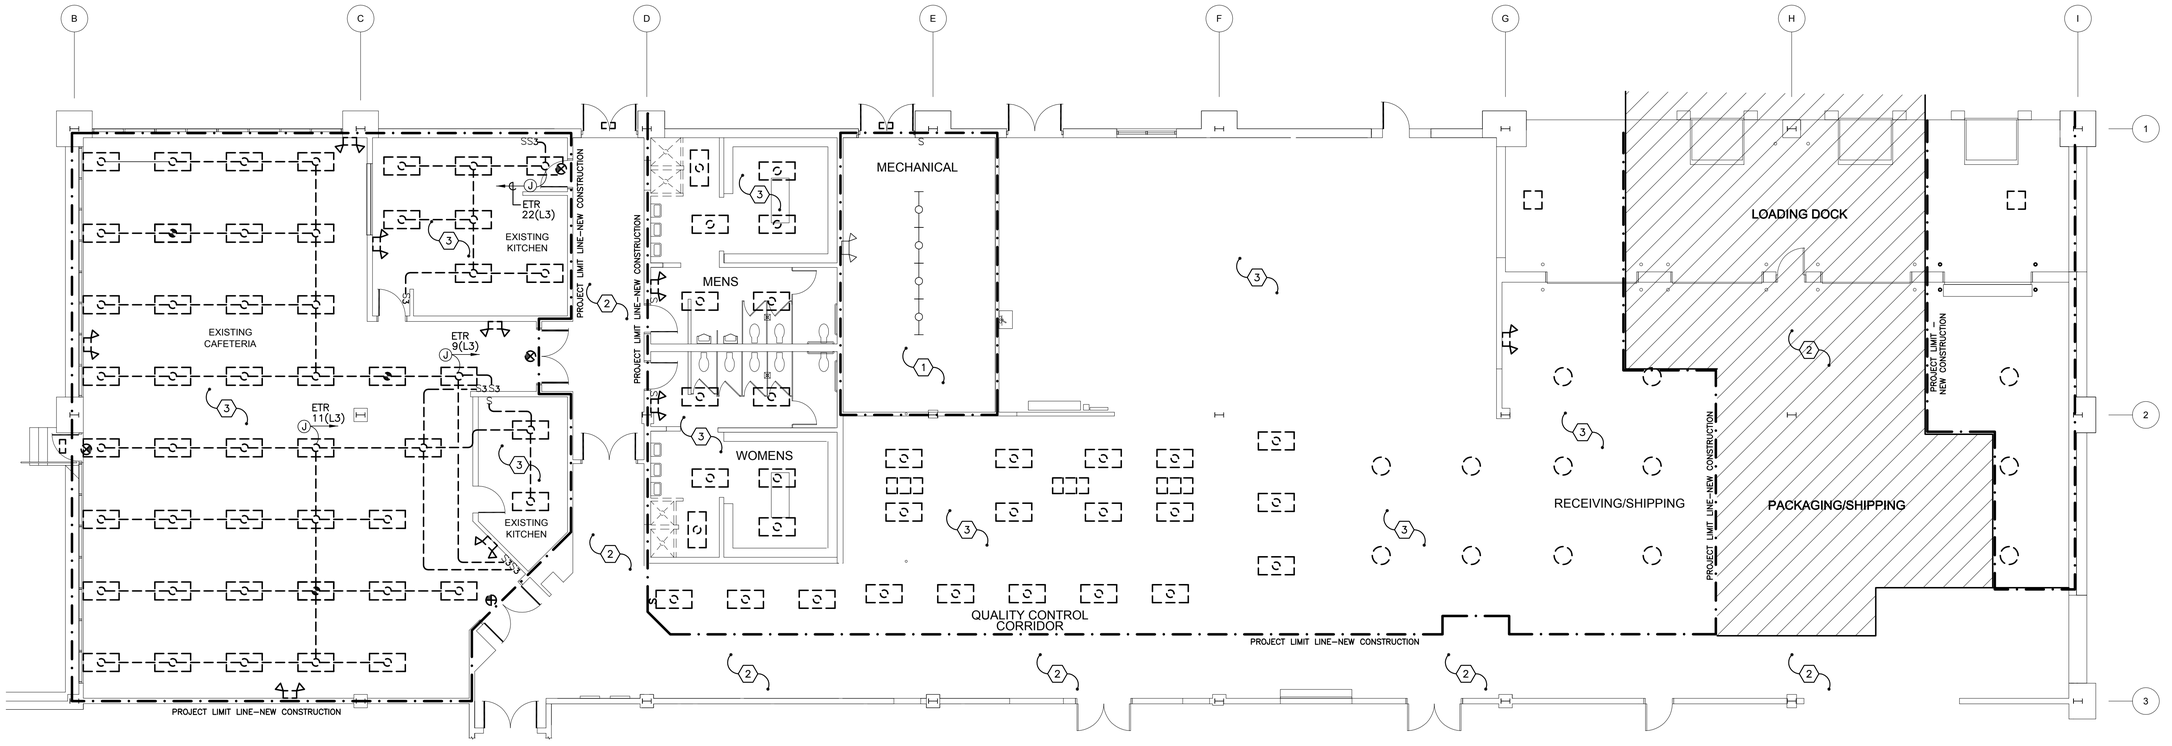

1 FLOOR PLAN - LIGHTING DEMOLITION

SCALE: 1/8" = 1'-0"

GRAPHIC SCALE
0 2 4 8 16 24
1/8" = 1'-0"

KEYPLAN

PROJECT NORTH

BECKER MORGAN GROUP

ARCHITECTURE
ENGINEERING

Dover, DE
309 S Governors Ave
Dover, DE 19904
302.734.7950

Salisbury, MD
312 West Main St. Suite 300
Salisbury, MD 21801
410.546.9100

Wilmington, NC
3205 Randall Parkway, Suite 211
Wilmington, NC 28403
910.341.7600

www.beckermorgan.com

SCHLENGER/PITZ & ASSOCIATES, INC
Consulting Engineers
15 West Aylesbury Road, Timonium, MD 21093
Phone 410.561.1337 Fax 410.561.1446
7 Old Farm Lane Shrewsbury, PA 17361
Phone 717.227.2320 Fax 717.227.9916
4 North Main Street Selbyville, DE 19975
Phone 302.436.2733 Fax 302.436.5211
www.spoengineers.com

© Copyright 2010

"Professional Certification. I here by certify that these documents were prepared or approved by me, and that I am a duly licensed professional engineer under the laws of the state of Maryland, License No. 16961, Expiration Date: 2012-06-14 ."

PROJECT TITLE

TCC/SHORE TRANSIT EXISTING BUILDING

31901 TRI-COUNTY WAY
SALISBURY, MD 21804

ISSUED
FOR BIDDING ONLY
DATE: 03/29/11

SHEET TITLE

SHEET TITLE

FLOOR PLAN
LIGHTING
DEMOLITION

KEY PLAN

ISSUE BLOCK

MARK	DATE	DESCRIPTION
	03/29/11	ISSUED FOR BIDDING
	2/1/2011	ISSUED FOR BIDDING

PROJECT NO:	2009145.00
DATE:	03/29/11
SCALE:	
DRAWN BY: MH	PROJ MGR: DAS

E100

2010.0087