## SPECIFIC NOTES: (APPLY TO DRAWING M101 WHERE INDICATED)

1. REMOVE EXISTING DUCT HEATING COIL, SUPPORTS, HEATING WATER SUPPLY & RETURN PIPING, VALVING ASSEMBLY, AND CONTROL WIRING.
2. REMOVE EXISTING UNIT HEATER, SUPPORTS, HEATING WATER SUPPLY & RETURN PIPING, VALVING ASSEMBLY, AND CONTROL WIRING.
3. REMOVE EXISTING EXHAUST HOOD AND ASSOCIATED DUCTWORK UP THROUGH ROOF.
4. EXISTING DUCTWORK & AIR DEVICES TO BE REMOVED UNDER SEPARATE CONTRACT.




## FLOOR PLAN - MECHANICAL - DEMOLITION

SCALE: 1/8" = 1'-0"

NOTES:
1. EXISTING HEATING WATER SUPPLY AND RETURN TO REMAIN AS SHOWN.

0 2 4 8 16 24
GRAPHIC SCALE
1/8" = 1'-0"

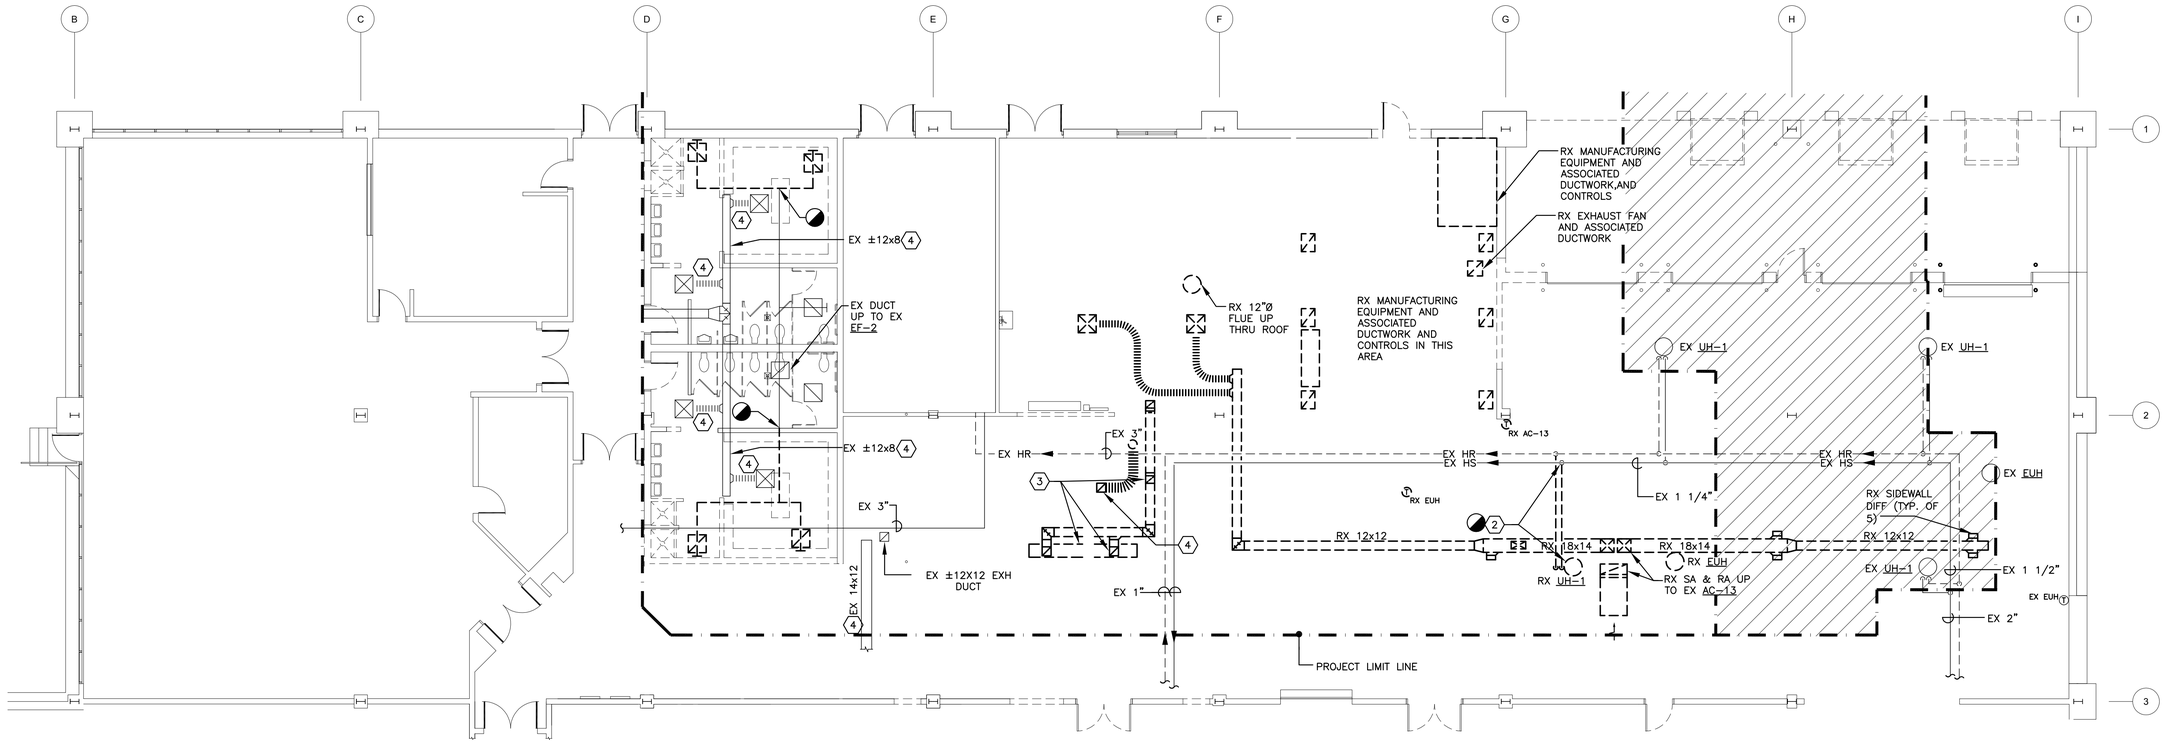


KEYPLAN


BECKER MORGAN GROUP

ARCHITECTURE
ENGINEERING

Dover, DE
309 S Governors Ave
Dover, DE 19904
302.734.7950

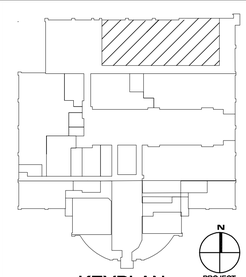Salisbury, MD
312 West Main St. Suite 300
Salisbury, MD 21801
410.546.9100

Wilmington, NC
3205 Randall Parkway, Suite 211
Wilmington, NC 28403
910.341.7600

www.beckermorgan.com

SCHLENGER/PITZ & ASSOCIATES, INC
Consulting Engineers
15 West Aylesbury Road, Timonium, MD 21093
Phone 410.561.1337 Fax 410.561.1446
7 Old Farm Lane Shrewsbury, PA 17361
Phone 717.227.2320 Fax 717.227.9916
4 North Main Street Selbyville, DE 19975
Phone 302.436.2733 Fax 302.436.5211
www.spoengineers.com

© Copyright 2010

"Professional Certification. I here by certify that these documents were prepared or approved by me, and that I am a duly licensed professional engineer under the laws of the state of Maryland, License No. 16961, Expiration Date: 2012-06-14 ."

PROJECT TITLE

# TCC/SHORE TRANSIT EXISTING BUILDING

31901 TRI-COUNTY WAY
SALISBURY, MD 21804

**ISSUED**
FOR BIDDING ONLY
DATE: 03/29/11

SHEET TITLE

## SHEET TITLE

FLOOR PLAN - MECHANICAL - DEMOLITION

KEY PLAN

| ISSUE BLOCK | | |
|---|---|---|
| | | |
| | | |
| | | |
| | | |
| | | |
| | | |
| | 03/29/11 | ISSUED FOR BIDDING |
| | 2/1/2011 | ISSUED FOR BIDDING |
| MARK | DATE | DESCRIPTION |

| | |
|---|---|
| PROJECT NO: | 2009145.00 |
| DATE: | 03/29/11 |
| SCALE: | |
| DRAWN BY: MRW | PROJ MGR: TRC |

# M101

2010.0087