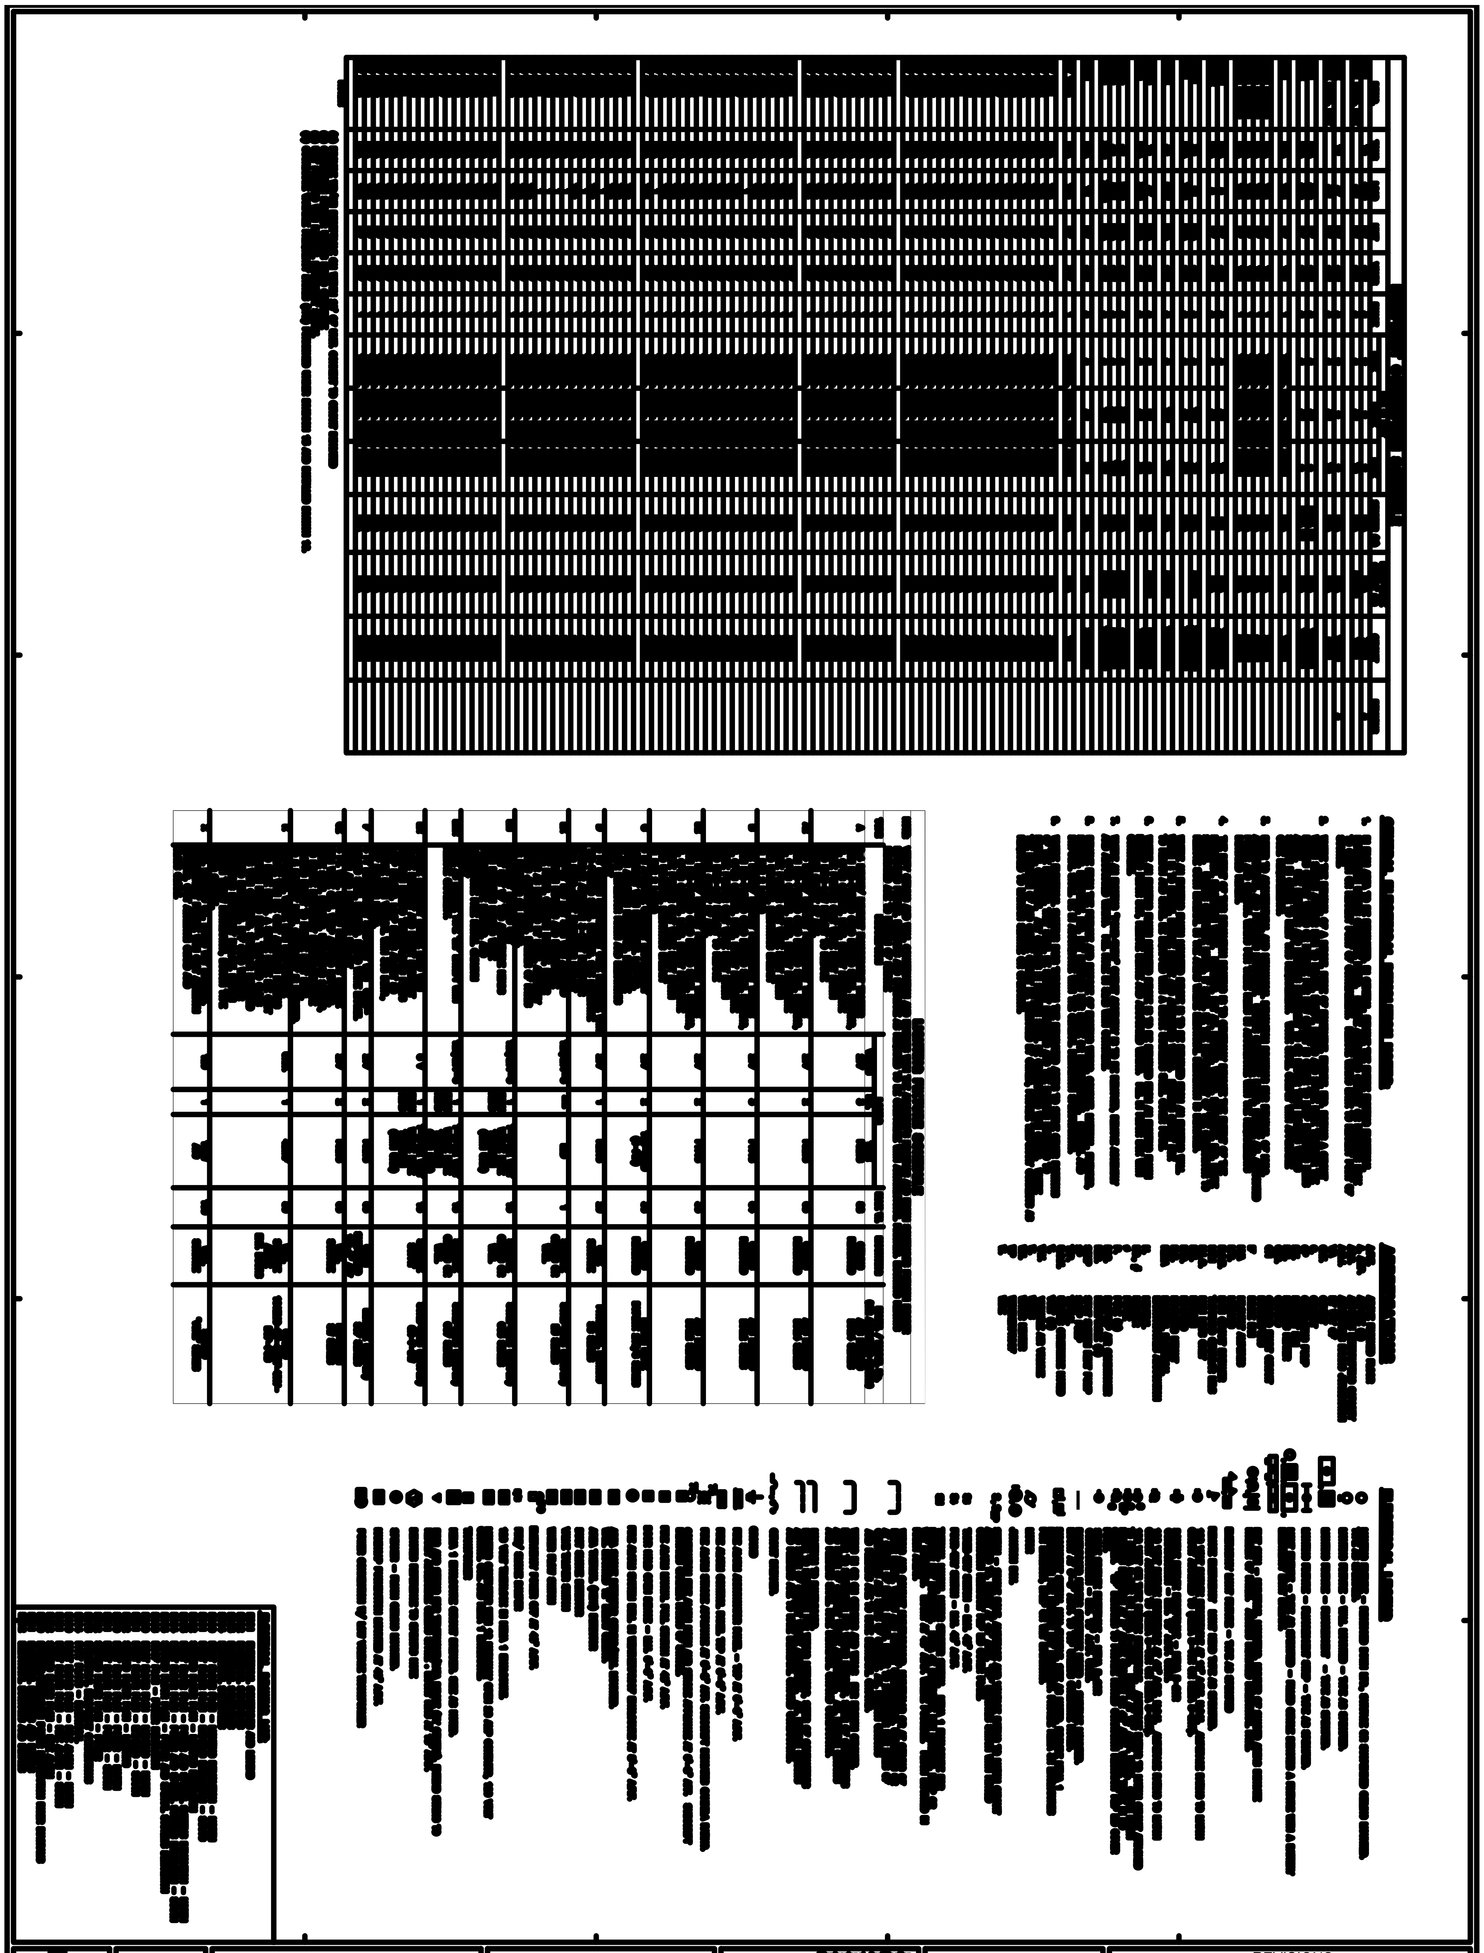

E
001

SHEET:1 OF 25
ISSUED DATE:11/01/10

PRINT DATE: 11/01/10
SPA PROJ. NO:2009.026
DESIGN BY:DAS/MEH
DRAWN BY:MEH
SCALE: AS NOTED
STAGE:ISSUED FOR BI
DWG. FILE:2009.0264_E00

TRI - COUNTY COUNCIL
REGIONAL CENTER
ROUTE 50 , EAST
SALISBURY, MARYLAND

ELECTRICAL SCHEDULES AND LEGEN

IOTT ARCHITECTURE ENGINEERING INCORPORATED
310 HAMMOND ST. . SUITE 100 SALISBURY, MARYLA
(410) 749-7229 . FAX (410) 749-0001

SCHLENGER/PITZ & Associates, Inc
Consulting Engineers
5 West Aylesbury Road, Timonium, MD 21093 Phone 410.561.1337 Fax 410.561.1446
Old Farm Lane Shrewsbury, PA 17361 Phone 717.227.2320 Fax 717.227.9016
North Main Street Sellsville, DE 19975 Phone 302.436.2733 Fax 302.436.321
www.spaengineers.com © Copyright 2006

REVISIONS

NO	DATE	REMARKS	NO	DATE	REMARKS