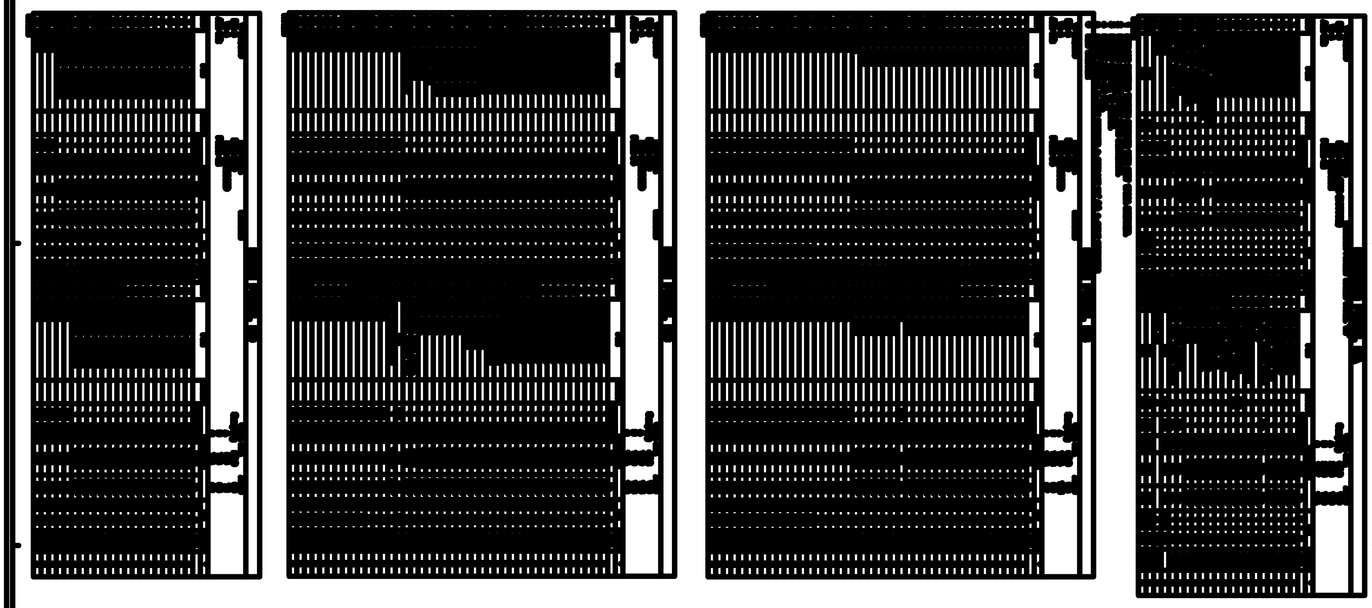

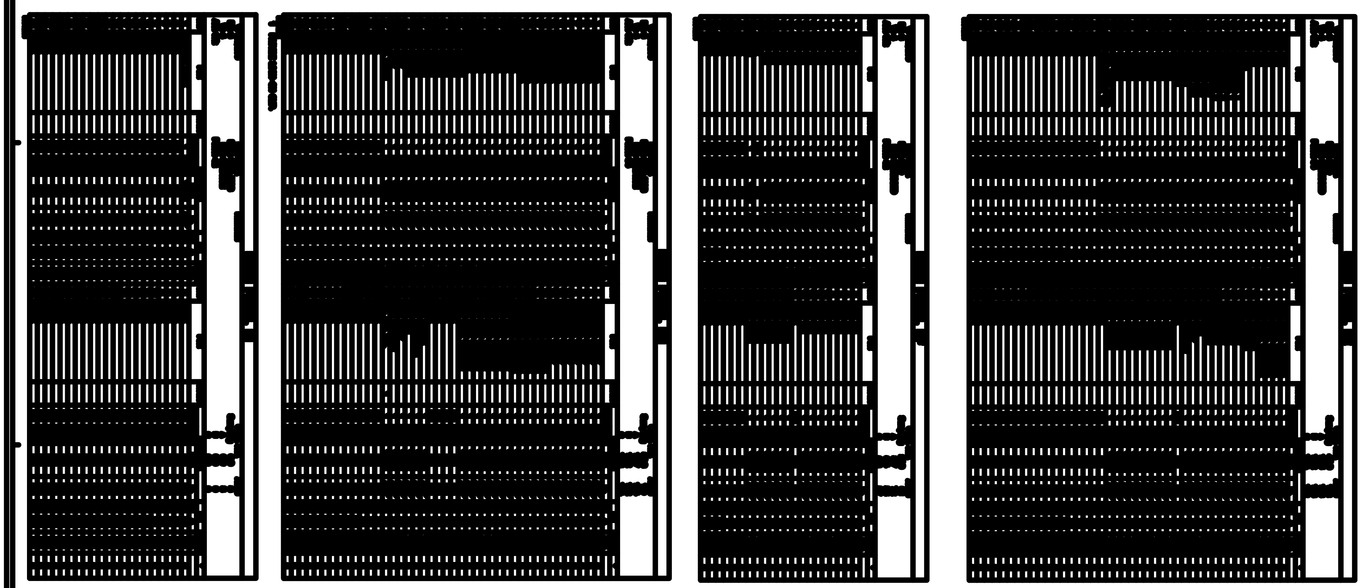

E
003
SHEET 3 OF 25

PRINT DATE: 11/01/10
SPA PROJ. NO.2009.026
DESIGN BY:DAS/MEH
DRAWN BY:MEH
SCALE: AS NOTED
STAGE:ISSUED FOR BI
DWG. FILE:009.026E_E0

TRI - COUNTY COUNCIL
REGIONAL CENTER
ROUTE 50 , EAST
SALISBURY, MARYLAND

ELECTRICAL SCHEDULE

IOTT
ARCHITECTURE
ENGINEERING
INCORPORATED
310 HAMMOND ST. , SUITE 100 SALISBURY, MARYL
(410) 749-7229 , FAX (410) 749-0001

SCHLENGER / PITZ
& Associates, Inc
Consulting Engineers
901 Ainsbury Road, Timonium, MD 21093 Phone 410.561.1337 Fax 410.561.1440
Old Farm Lane Shrewsbury, PA 17361 Phone 717.227.2300 Fax 717.227.0910
North Main Street Selbyville, DE 19975 Phone 302.436.2733 Fax 302.436.5311
www.spaengineers.com © Copyright 2006

REVISIONS

NO	DATE	REMARKS	NO	DATE	REMARKS

2009026E