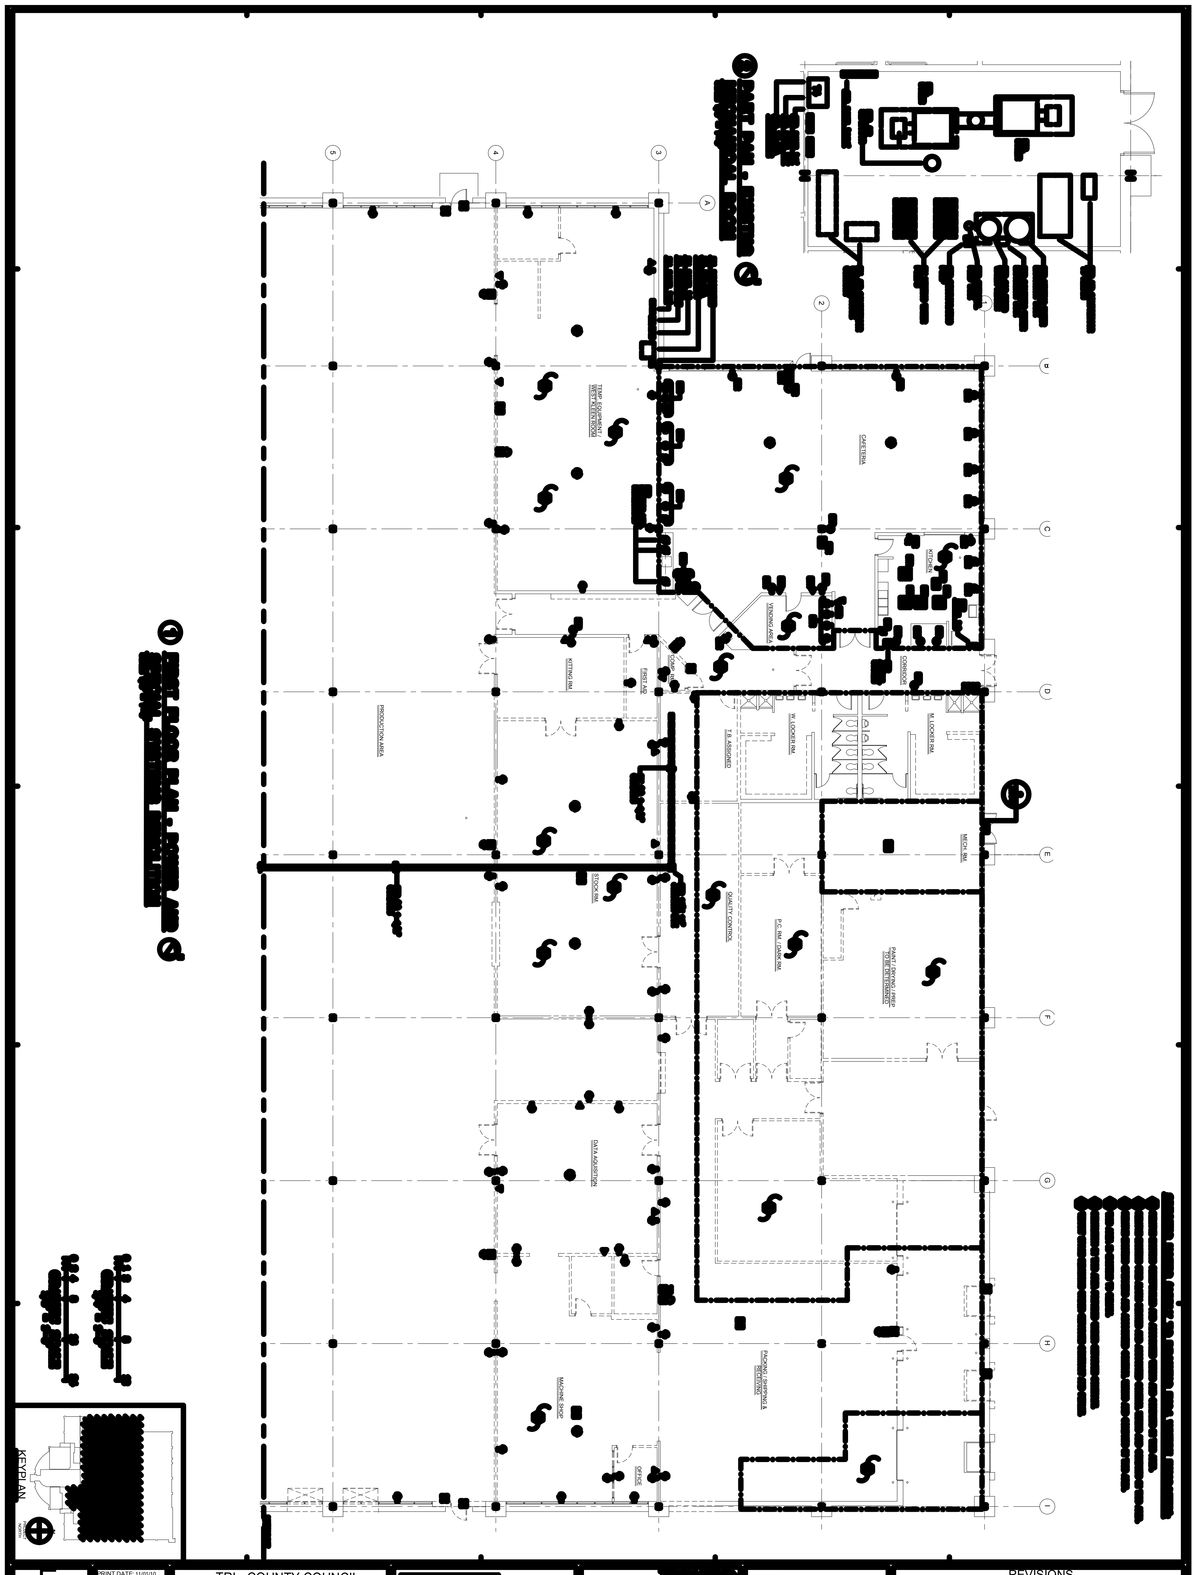

E
104

PRINT DATE: 11/05/10
SUBMITTED: 10/25/10
DESIGN BY: DAS/MEH
DRAWN BY: MEH
SCALE: AS NOTED
STAGE: SCHEMATIC
DWG. FILE: 0000-0054_E1

TRI - COUNTY COUNCIL
REGIONAL CENTER
ROUTE 50 , EAST
SALISBURY, MARYLAND

FIRST FLOOR PLAN - POWER AND SPECIAL SYSTEMS DEMOLIT

IOTT ARCHITECTURE ENGINEERING INCORPORATED
310 HAMMOND ST. , SUITE 100 SALISBURY, MARYL
(410) 749-7229 , FAX (410) 749-0001

SCHLENGER/PITZ & ASSOCIATES, INC
Consulting Engineers
Mail Aylesbury Road, Timonium, MD 21093 Phone 410.561.1227 Fax 410.561.1444
Old Farm Lane Stroudsburg, PA 17301 Phone 717.227.2220 Fax 717.227.2616
North Main Street Sellyville, DE 19975 Phone 302.436.2733 Fax 302.436.5231
www.spengineers.com © Copyright 2008

REVISIONS

NO	DATE	REMARKS	NO	DATE	REMARKS