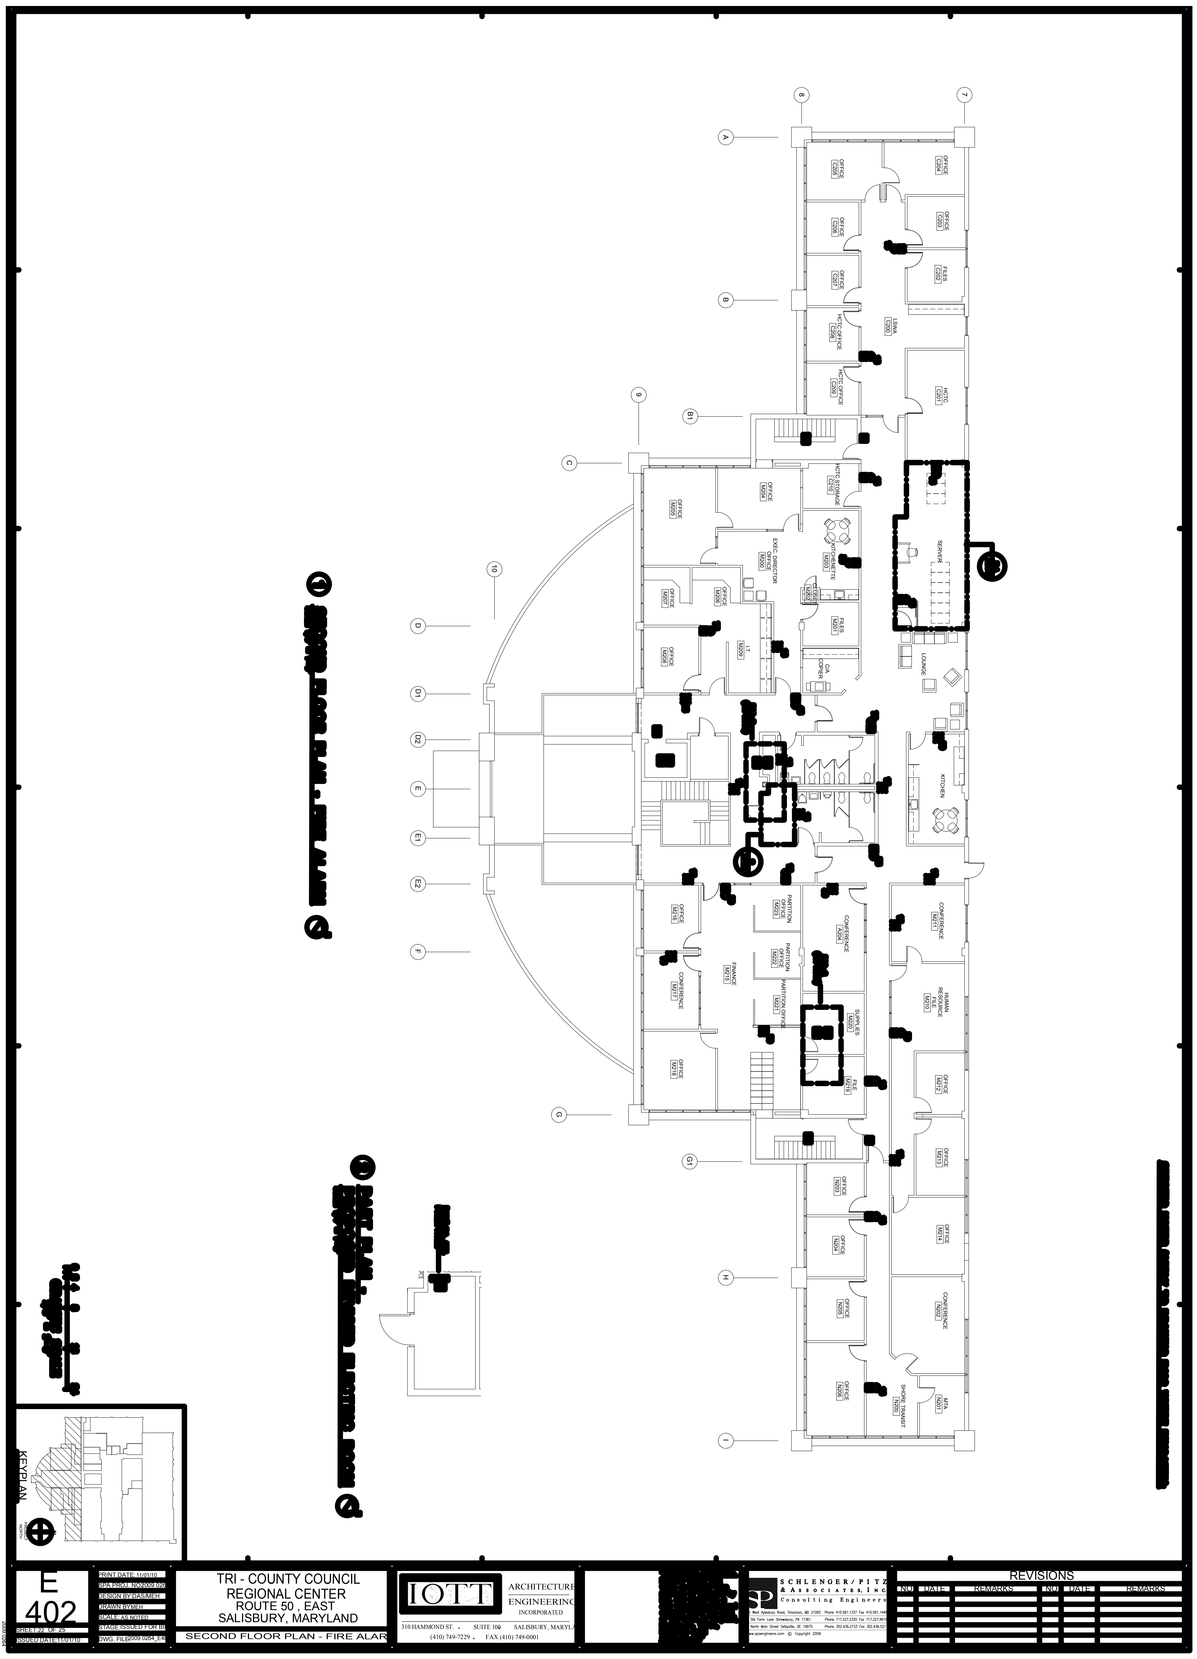

E
402

PRINT DATE: 11/05/10
SPA PROJ. NO: 2009.002
REVISION BY: BASMEH
DRAWN BY: MEH
SCALE: AS NOTED
STAGE: SSOLD FOR BID
DWG. FILE: 2009.002-E4

SHEET 2 OF 25
SSOLD DATE: 11/05/10

TRI - COUNTY COUNCIL
REGIONAL CENTER
ROUTE 50 , EAST
SALISBURY, MARYLAND

SECOND FLOOR PLAN - FIRE ALAR

IOTT ARCHITECTURE ENGINEERING INCORPORATED
310 HAMMOND ST. , SUITE 100 SALISBURY, MARYL
(410) 749-7229 , FAX (410) 749-0001

SCHLENGER/PITZ & ASSOCIATES, INC
Consulting Engineers
Mid Atlantic Road, Timmons, MD 21093 Phone 410.561.1257 Fax 410.561.1
Old Farm Lane Stroudsburg, PA 17301 Phone 717.237.2320 Fax 717.237.8
North Main Street Sellsville, DE 19975 Phone 302.436.2722 Fax 302.436.5
www.spengineers.com © Copyright 2006

REVISIONS

NO	DATE	REMARKS	NO	DATE	REMARKS